


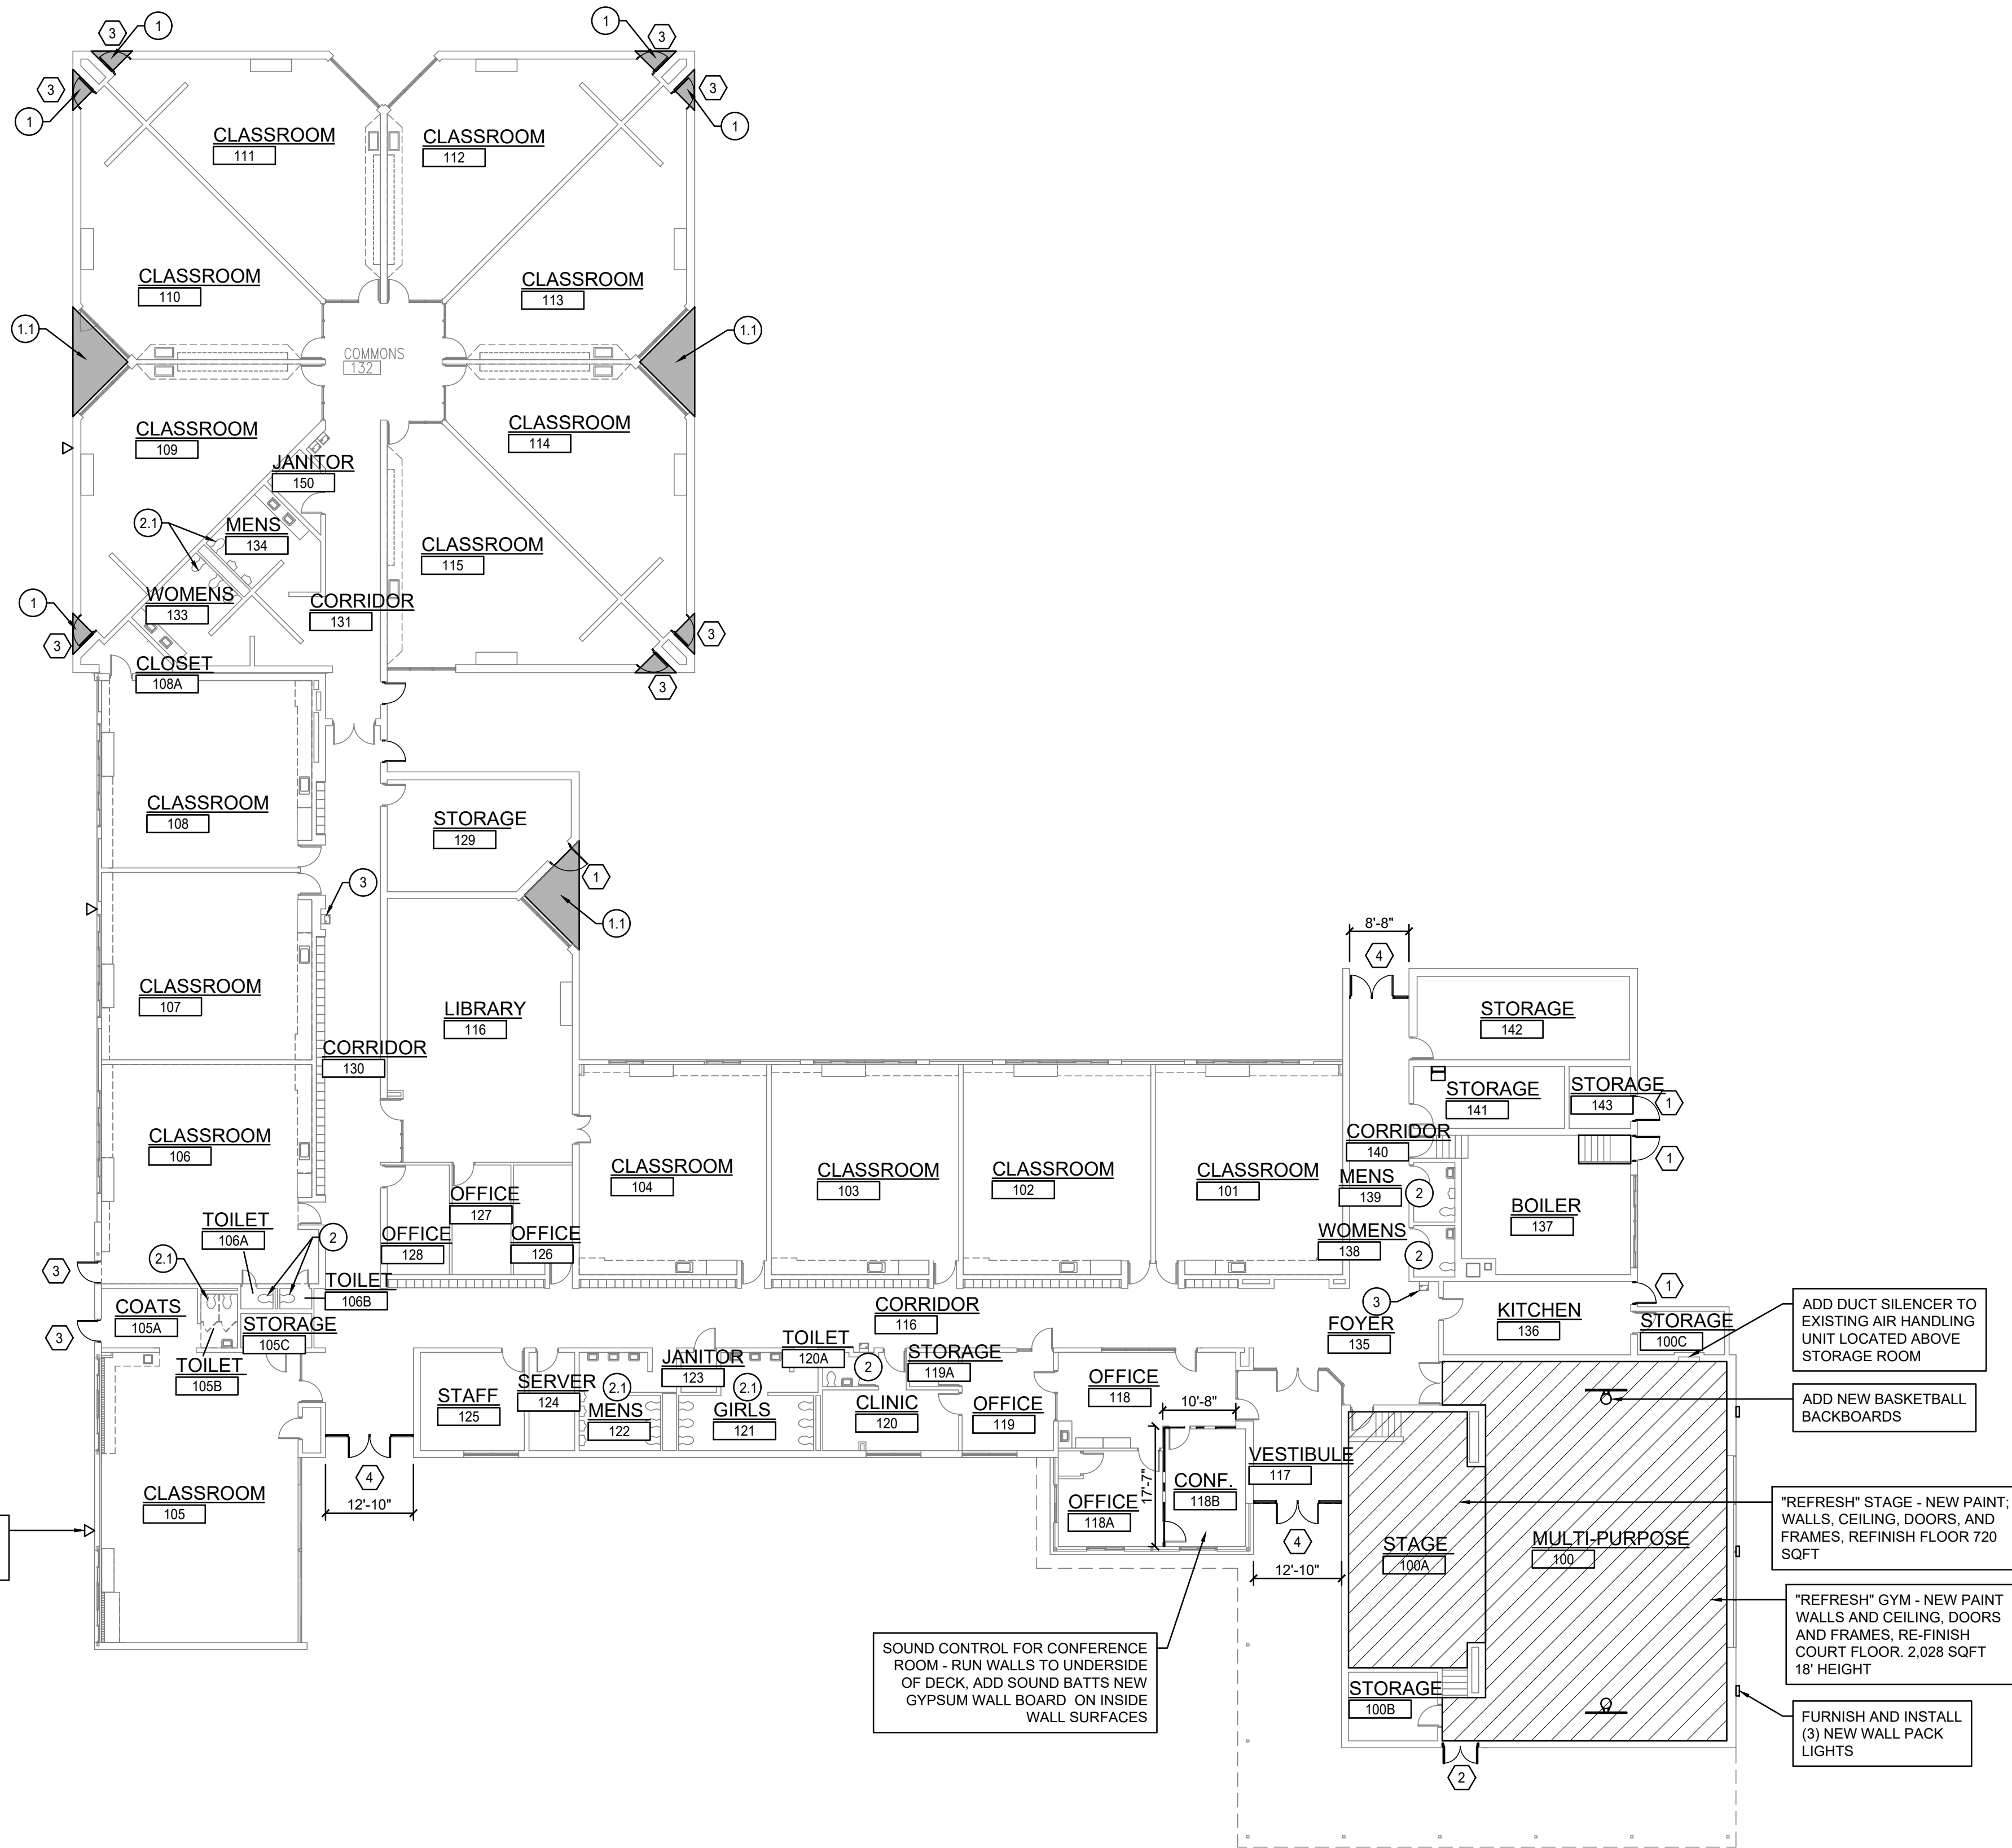

FURNISH AND INSTALL (3) NEW PUBLIC ADDRESS SPEAKERS, CONNECT TO EXISTING SYSTEM

SOUND CONTROL FOR CONFERENCE ROOM - RUN WALLS TO UNDERSIDE OF DECK, ADD SOUND BATTS NEW GYPSUM WALL BOARD ON INSIDE WALL SURFACES

ADD DUCT SILENCER TO EXISTING AIR HANDLING UNIT LOCATED ABOVE STORAGE ROOM

ADD NEW BASKETBALL BACKBOARDS

"REFRESH" STAGE - NEW PAINT, WALLS, CEILING, DOORS, AND FRAMES, REFINISH FLOOR 720 SQFT


"REFRESH" GYM - NEW PAINT WALLS AND CEILING, DOORS AND FRAMES, RE-FINISH COURT FLOOR, 2,028 SQFT 18' HEIGHT

FURNISH AND INSTALL (3) NEW WALL PACK LIGHTS



FLOOR PLAN

SCALE: 1/16" = 1'-0"

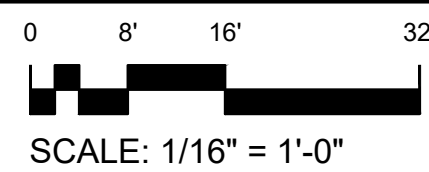

SCALE: 1/16" = 1'-0"

DOOR DESCRIPTIONS

- 1 NEW 3'-0"x7'-0" FRP DOOR AND FRAME, LEVER LOCKSET, KEYED
- 2 NEW 5'-0"x7'-0" DOUBLE FRP DOOR AND FRAME, PANIC HARDWARE
- 3 NEW 3'-0"x7'-0" FRP DOOR WITH PANIC HARDWARE AND HALF LITE
- 4 NEW ALUMINUM STOREFRONT FRAMING WITH 6'-0"x7'-0" FRP DOOR WITH PANIC HARDWARE & REMOVABLE MULLION.

MISC. KEYED NOTES

- 1 REPLACE CONCRETE STOOPS W/ SUPPORTED SLABS - 6 LF FND WALL, 9 SQFT EACH.
- 1.1 REPLACE CONCRETE STOOPS W/ SUPPORTED SLABS - 16 LF FND WALL, 64 SQFT EACH.
- 2 REPLACE ALL PLUMBING FIXTURES 1 FOR 1, REPLACE MIRRORS, SOAP DISPENSERS, AND PAPER TOWEL DISPENSERS
- 2.1 REPLACE ALL PLUMBING FIXTURES 1 FOR 1, REPLACE MIRRORS, SOAP DISPENSERS, PAPER TOWEL DISPENSERS, AND TOILET PARTITIONS.*
- 2.2 REPLACE CLASSROOM SINKS
- 3 NEW HIGH-LOW DRINKING FOUNTAIN W/ BOTTLE FILLER
- 4 NEW WALK-IN FREEZER

* - TOILET PARTITIONS SHALL BE HDPE

DRAWING LOG

DATE	BY	DESCRIPTION
------	----	-------------

THE WORK REPRESENTED BY THIS DRAWING WAS DESIGNED BY THE ARCHITECT/ENGINEER FOR THIS SPECIFIC APPLICATION AND SPECIFIC LOCATION DESCRIBED HEREIN IN ACCORDANCE WITH THE CONDITIONS PREVALENT AT THE TIME THE DESIGN WAS DONE. THE ARCHITECT/ENGINEER DOES NOT GUARANTEE AND WILL NOT BE LIABLE FOR ANY OTHER LOCATION, CONDITION, DESIGN OR PURPOSE.

SEAL

PROJECT TITLE

DURAND PUBLIC SCHOOLS
2027 BOND INITIATIVE

SHEET TITLE

BERTHA NEAL
ELEMENTARY SCHOOL
FLOOR PLAN

Spicer group
SAGINAW OFFICE
230 S. Washington Ave.
Saginaw, MI 48607
Tel. 989-754-4717
Fax. 989-754-4440
www.SpicerGroup.com

DESIGNED BY DWM	PROJECT NO. 139479SG2025
DRAWN BY TML-DWM	A1.0
CHECKED BY DWM	
APPROVED BY DWM	
DATE DEC. 2025	FILE NO. DA-6567-03
SHEET 3 OF 8	