


SCALE: 1/32" = 1'-0"

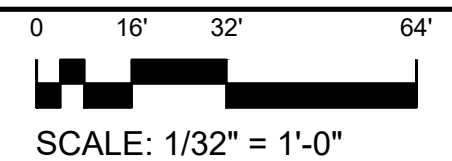


- ① NEW 3'-0"x7'-0" FRP DOOR AND FRAME, LEVER LOCKSET, KEYPAD
- ② NEW 6'-0"x7'-0" DOUBLE FRP DOOR W/ 1/2 LITE AND FRAME, WEATHER STRIPPING AND PANIC HARDWARE
- ③ NEW 3'-0"x7'-0" FRP DOOR WITH PANIC HARDWARE AND HALF LITE
- ④ NEW ALUMINUM STORFRONT FRAMING WITH 6'-0"x7'-0" FRP DOOR WITH PANIC HARDWARE & REMOVABLE MULLION.
- ⑤ NEW 6'-0"x7'-0" DOUBLE FRP DOOR AND FRAME, WEATHER STRIPPING, LOCKSET AND FLUSH BOLTS

1. ADA RAMP - REMOVE CERAMIC TILE BASE AND REPLACE WITH 5" VINYL BASE. 90 FL.
2. REMOVE EXISTING ASPHALT TILE (ASBESTOS BASED) AND REPLACE WITH RUBBER ATHLETIC FLOORING 2,240 SQFT
3. REMOVE EXISTING ASPHALT TILE (ASBESTOS BASED) AND REPLACE WITH VINYL TILE FLOORING - 4,800 SQFT TOTAL
4. NEW KILN ROOM - 1 HOUR RATED WALL W/ 45 MIN DOOR 30' 18" HIGH, ADJUST ELECTRICAL AND HVAC. PROVIDE EXHAUST FAN
5. PROVIDE ACOUSTIC PANELS ON WALLS AND BETWEEN BAR JOISTS
6. PAINT WALLS AND CEILING
7. NEW GENERATOR SIZED FOR PA SYSTEM, IT, FIRE ALARM PANEL, AND WALK-IN FREEZER
8. NEW STAGE LIGHTING
9. REMOVE EXIST DOOR AND INSTALL 4'-0"x3'-0" DOOR WITH REMOVABLE MULLION AND FLUSH BOLTS ON 4" DOOR
10. ORIGINATE SINGLE USE ADA TOILET ROOM, REMOVE PARTITIONS, NEW PLUMBING FIXTURE.
11. NEW FIXTURES, PARTITIONS, AND ACCESSORIES. MEET ADA REQUIREMENTS
12. REMOVE EXISTING AIR HANDLING UNITS AND REPLACE

- ART ROOM
 - REPLACE PLUMBING LINES AND SINKS, ADD CLAY TRAP
 - REPLACE CASEWORK AND COUNTER TOPS
 - NEW WHITE BOARDS AND TACK STRIPS
 - PAINT WALLS & CEILING (DRYFALL)
- CHEMISTRY AND SCIENCE
 - REMOVE CUBBIES IN ROOM 110 AND 111
 - NEW STORAGE, VENTILATION AND STORAGE FOR GLASS IN 112
 - COMPLETE REMODEL OF 105
- PHYSICS
 - (2) NEW SINKS
 - NEED NEW WATER STATIONS
 - SUSPENSION SYSTEM ON CEILING FOR PHYSICS
 - NEW FUME HOOD

- NEW LOCKERS 172 BOYS, 80 GIRLS
- NEW BENCHES 140 LF BOYS, 44 LF GIRLS
- NEW PROTECT-ALL FLOORS, REMOVE AND REPLACE TILES
BOYS 2,371 SQFT
GIRLS 1,480 SQFT
- NEW PLUMBING FIXTURES BOTH LOCKER ROOMS
- REMOVE GARG SHOWERS AND CREATE 3 - 4 INDIVIDUAL SHOWERS
- NEW TOILET ACCESSORIES (MIRRORS, SOAP DISPENSERS, PARTITIONS) FOR EACH
- PAINT WALLS 4,650 SQFT BOYS, 4,470 SQFT GIRLS
- PAINT CEILING (DRYFALL)
BOYS 2,371 SQFT
GIRLS 1,480 SQFT

(2) STAIRS - NEW TREADS, NEW RAILING, PAINT WALLS. 17 TREADS @ 10"x4'-4", [EACH SIDE OF GYM.]

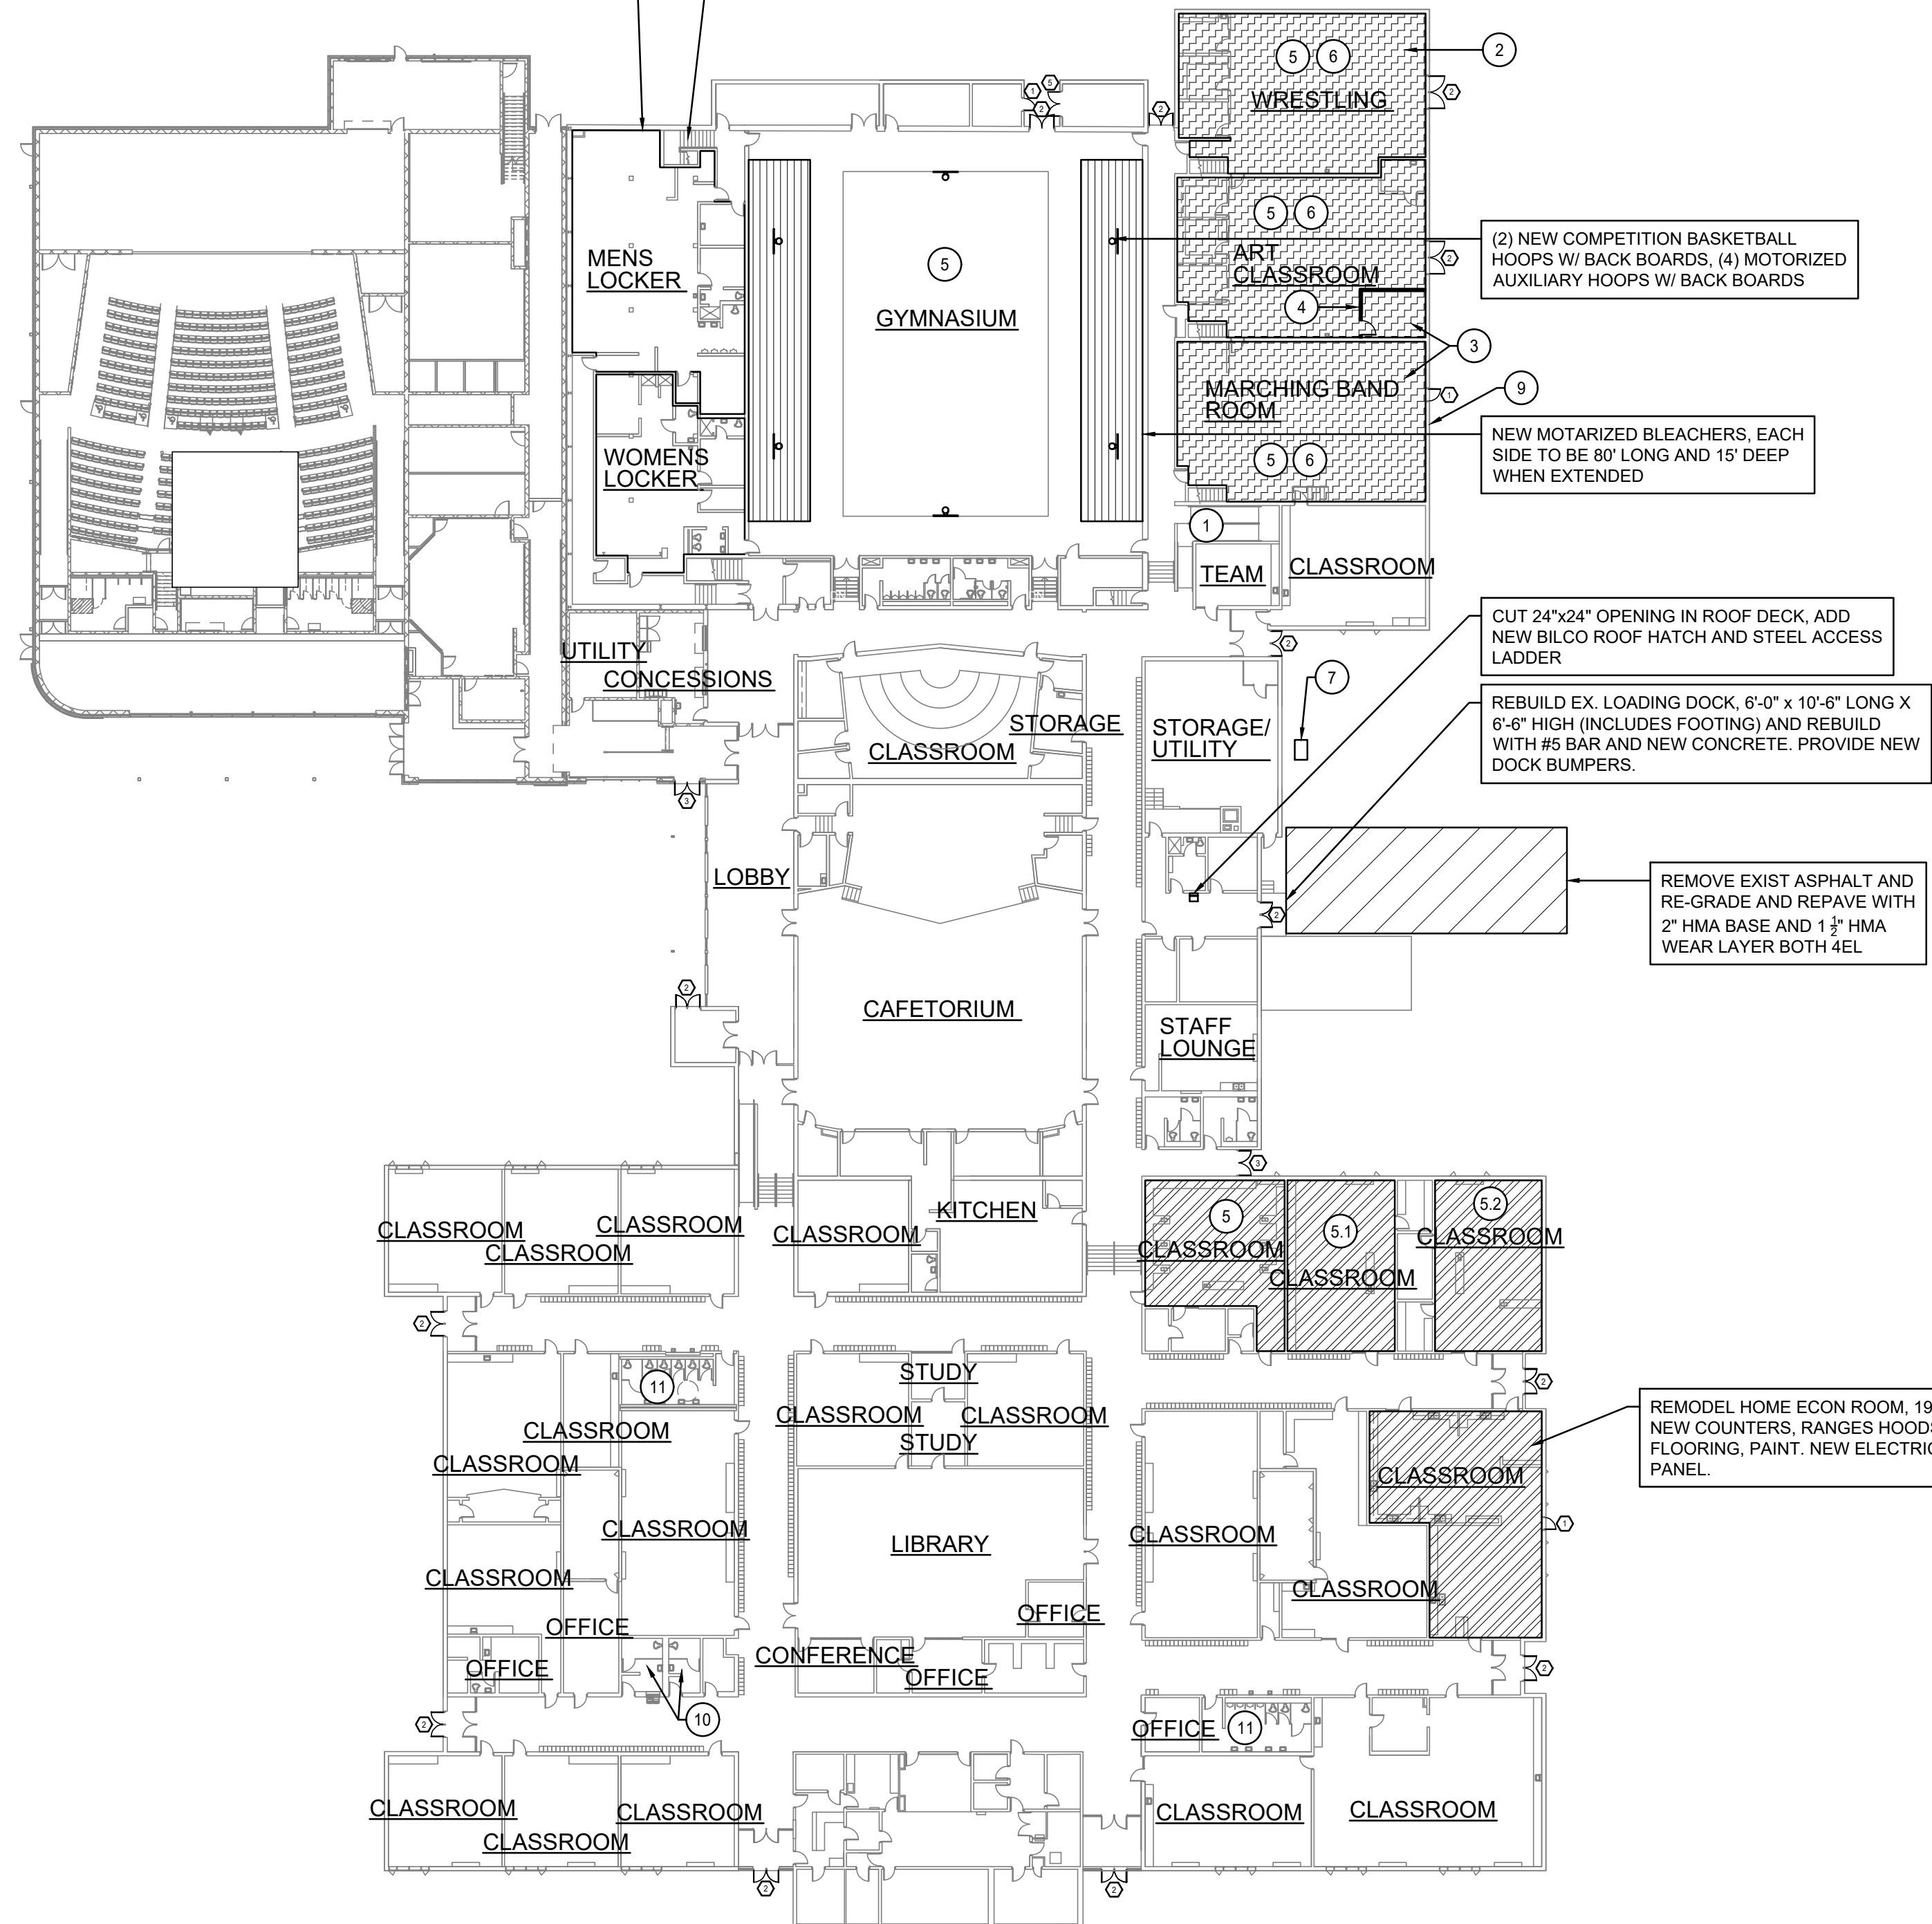

(2) NEW COMPETITION BASKETBALL
HOOPS W/ BACK BOARDS, (4) MOTORIZED
AUXILIARY HOOPS W/ BACK BOARDS

NEW MOTARIZED BLEACHERS, EACH
SIDE TO BE 80' LONG AND 15' DEEP
WHEN EXTENDED

CUT 24"x24" OPENING IN ROOF DECK, ADD
NEW BILCO ROOF HATCH AND STEEL ACCESS
LADDER

REBUILD EX. LOADING DOCK, 6'-0" X 10'-6" LONG X 6'-6" HIGH (INCLUDES FOOTING) AND REBUILD WITH #5 BAR AND NEW CONCRETE. PROVIDE NEW DOCK BUMPERS.

REMOVE EXIST ASPHALT AND
RE-GRADE AND REPAVE WITH
2" HMA BASE AND 1 1/2" HMA
WEAR LAYER BOTH 4EL

[illegible]

THE WORK REPRESENTED BY THIS DRAWING WAS DESIGNED BY THE ARCHITECT/ENGINEER FOR THIS SPECIFIC APPLICATION AND SPECIFIC LOCATION DESCRIBED HEREON IN ACCORDANCE WITH THE CONDITIONS PREVALENT AT THE TIME THE DESIGN WAS DONE. THE ARCHITECT/ENGINEER DOES NOT GUARANTEE AND WILL NOT BE LIABLE FOR ANY OTHER LOCATION, CONDITION, DESIGN OR PURPOSE.

SEAL

PROJECT TITLE
DURAND PUBLIC SCHOOLS
2027 BOND INITIATIVE

SHEET TITLE

HIGH SCHOOL
FLOOR PLANS


Spicer
group



SAGINAW OFFICE
230 S. Washington Ave.
Saginaw, MI 48607
Tel. 989-754-4717
Fax. 989-754-4440
www.SpicerGroup.com

DESIGNED BY DWM	PROJECT NO.
DRAWN BY TML-DWM	139479SG2025
CHECKED BY DWM	A40
APPROVED BY DWM	
DATE DEC. 2025	




SCALE: 1/32" = 1'-0"

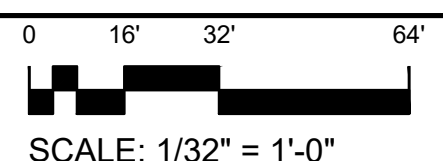

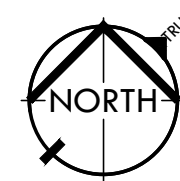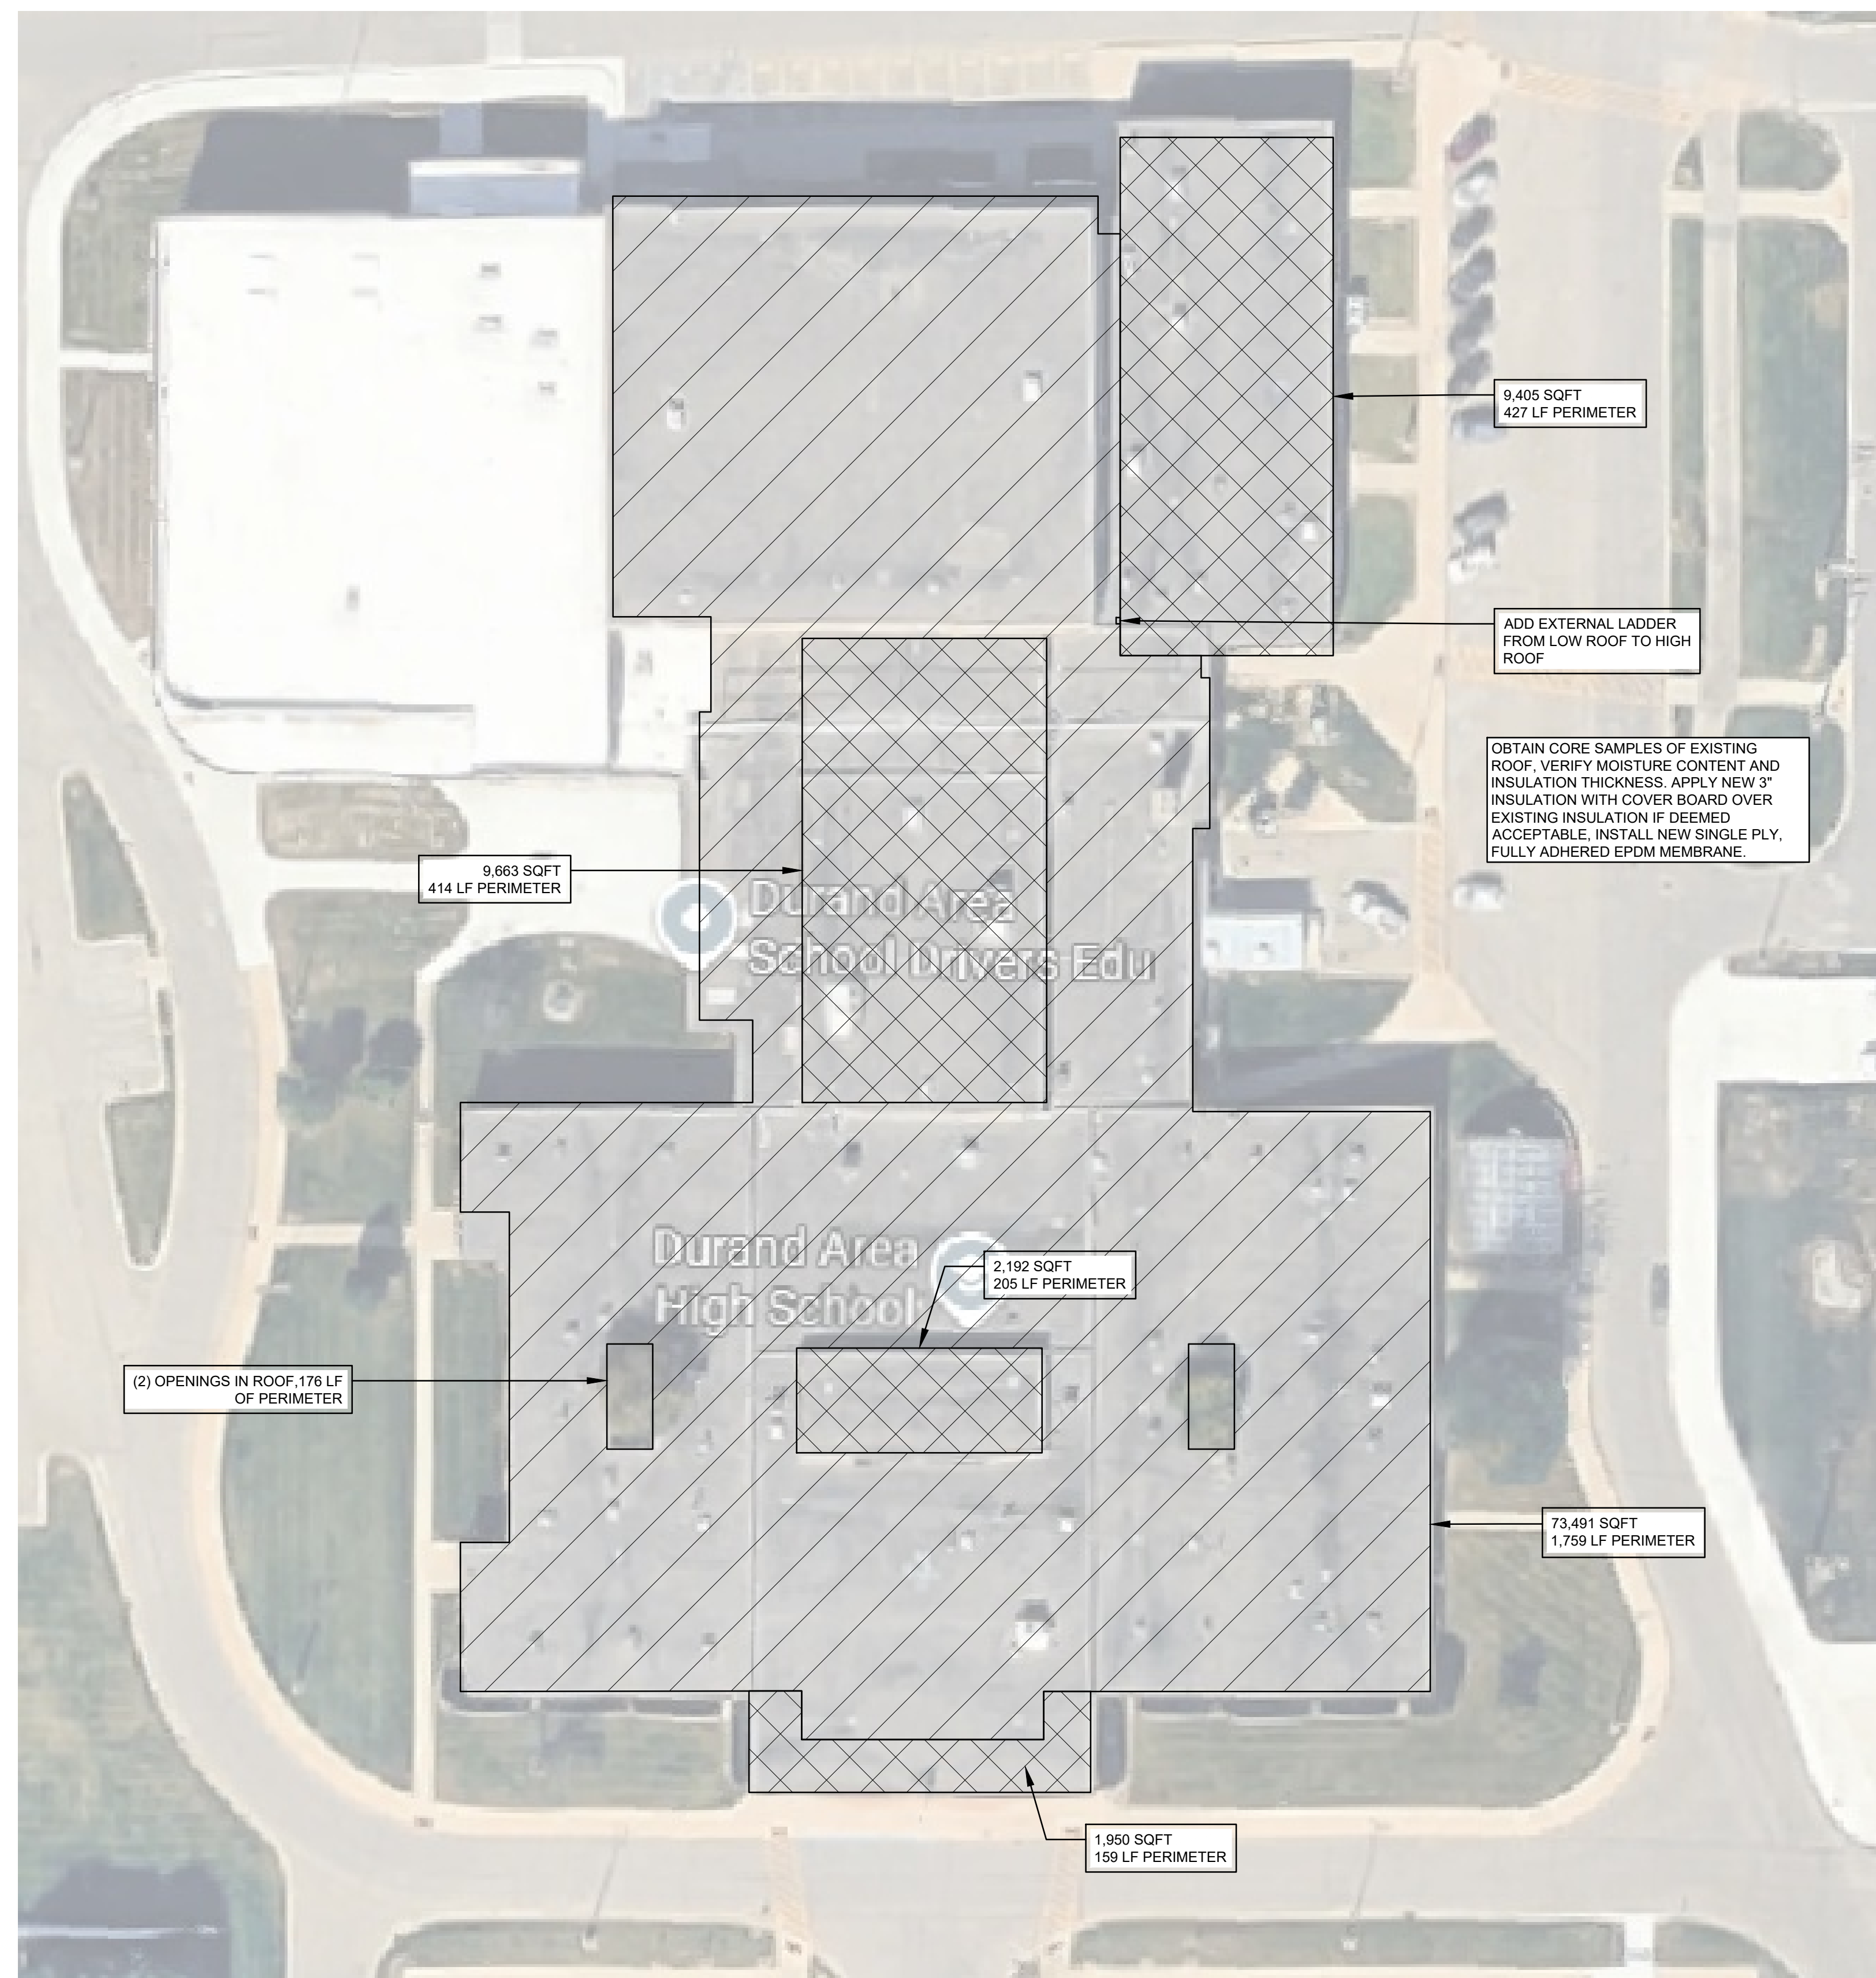

4 ROOF PLAN

SCALE: 1/32" = 1'-0"

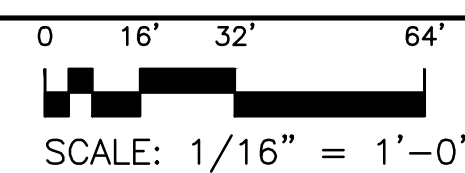[illegible]

THE WORK REPRESENTED BY THIS DRAWING WAS DESIGNED BY THE ARCHITECT/ ENGINEER FOR THIS SPECIFIC APPLICATION AND SPECIFIC LOCATION DESCRIBED HEREON IN ACCORDANCE WITH THE CONDITIONS PREVALENT AT THE TIME THE DESIGN WAS DONE. THE ARCHITECT/ENGINEER DOES NOT GUARANTEE AND WILL NOT BE LIABLE FOR ANY OTHER LOCATION, CONDITION, DESIGN OR PURPOSE.

SEAL

PROJECT TITLE
DURAND PUBLIC SCHOOLS 2027 BOND INITIATIVE

SHEET TITLE

HIGH SCHOOL
ROOF PLAN



DESIGNED BY DWM	PROJECT NO.
DRAWN BY TML-DWM	139479SG2025
CHECKED BY DWM	A4.1
APPROVED BY DWM	
DATE DEC. 2025	
FILE NO.	
DA-6567-08	SHEET 8 OF 8