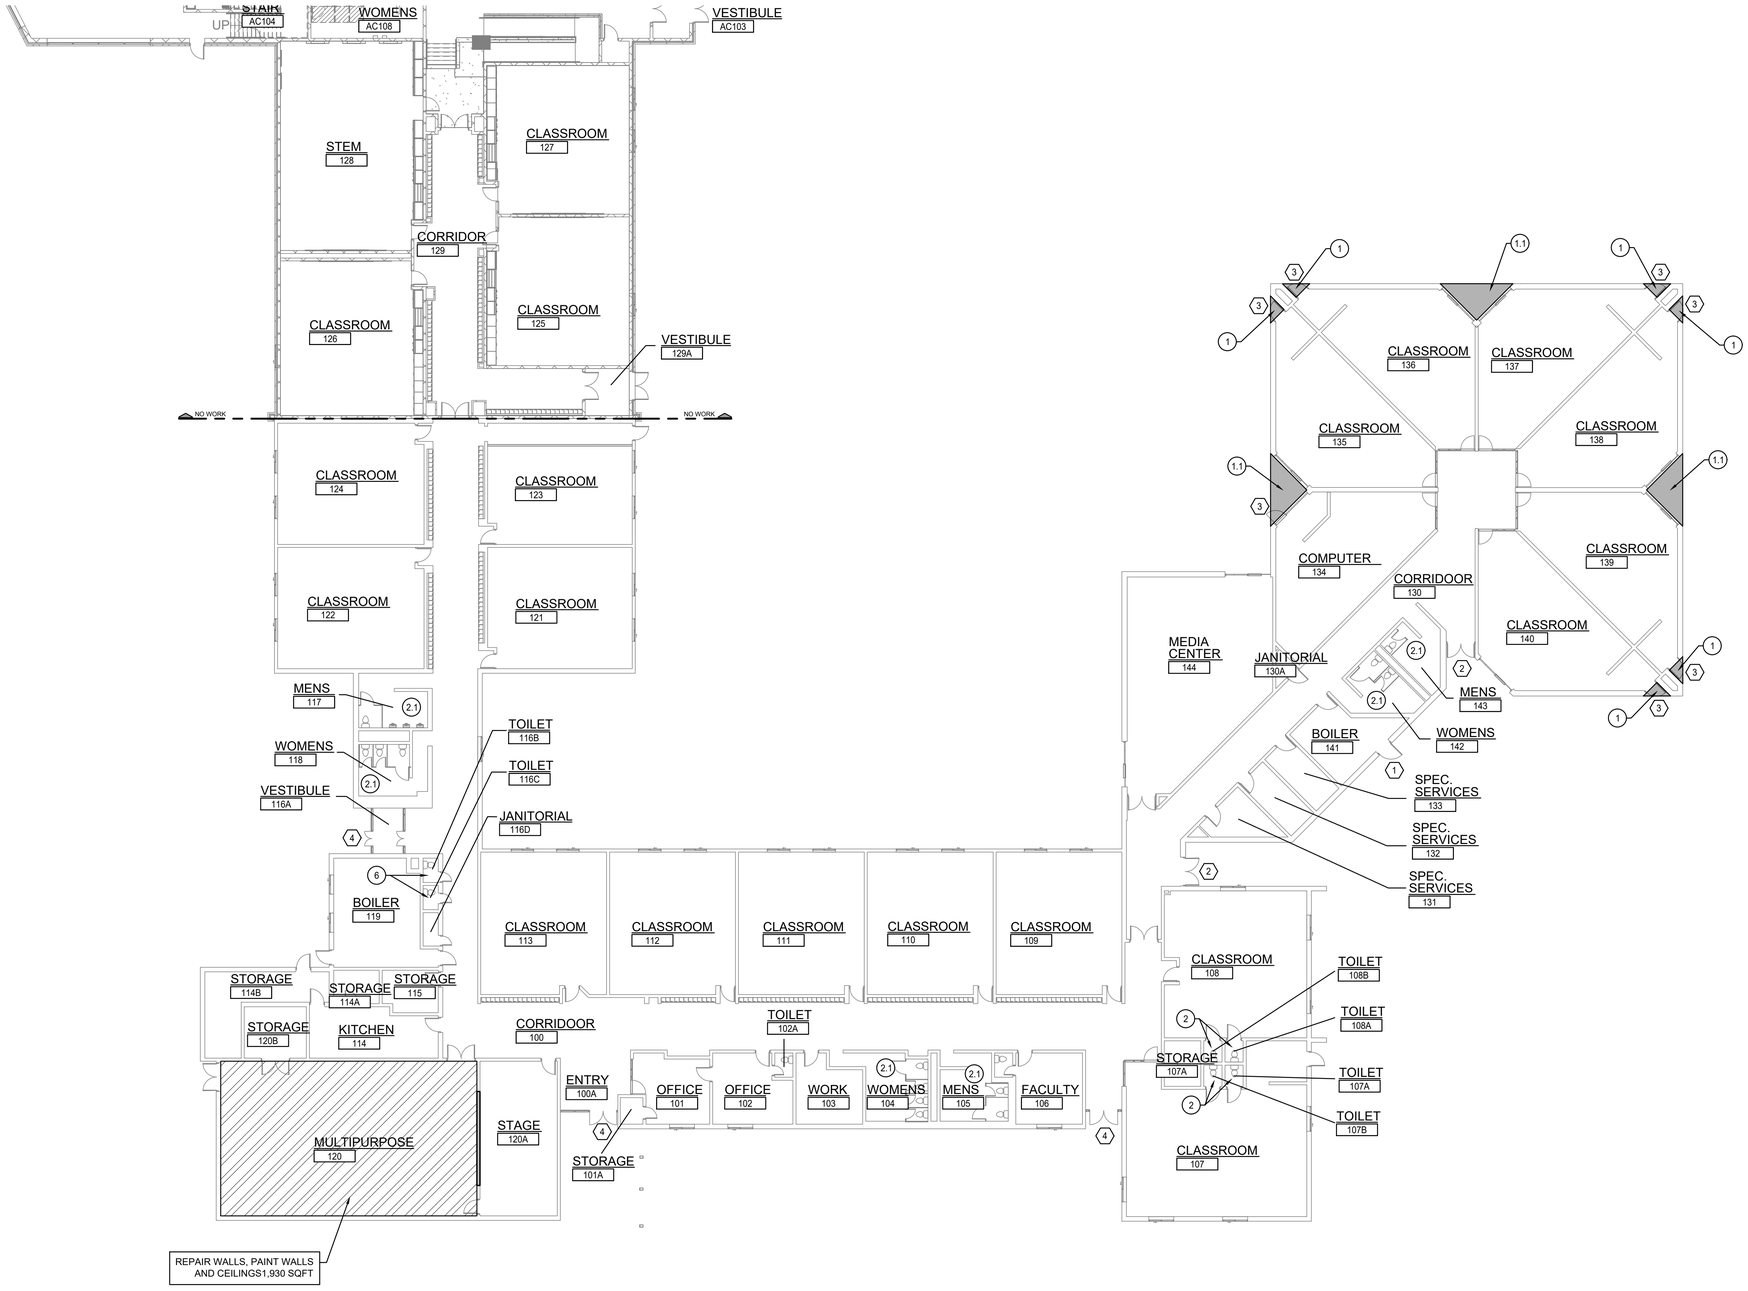


DOOR DESCRIPTIONS

1. NEW 3'-0"x7'-0" FRP DOOR AND FRAME, LEVER LOCKSET, KEYED
2. NEW 6'-0"x7'-0" DOUBLE FRP DOOR AND FRAME, PANIC HARDWARE
3. NEW 3'-0"x7'-0" FRP DOOR WITH PANIC HARDWARE AND HALF LITE
4. NEW ALUMINUM STORFRONT FRAMING WITH 6'-6"X7'-0" FRP DOOR WITH PANIC HARDWARE & REMOVABLE MULLION.

MISC. KEYED NOTES

1. REPLACE CONCRETE STOOPS W/ SUPPORTED SLABS - 6 LF FND WALL, 9 SQFT EACH.
1.1. REPLACE CONCRETE STOOPS W/ SUPPORTED SLABS - 16 LF FND WALL, 64 SQFT EACH.
2. REPLACE ALL PLUMBING FIXTURES 1 FOR 1, REPLACE MIRRORS, SOAP DISPENSERS, AND PAPER TOWEL DISPENSERS
2.1. REPLACE ALL PLUMBING FIXTURES 1 FOR 1, REPLACE MIRRORS, SOAP DISPENSERS, PAPER TOWEL DISPENSERS, AND TOILET PARTITIONS.*
3. NEW HIGH-LOW DRINKING FOUNTAIN W/ BOTTLE FILLER
4. NEW STAFF TOILET ROOM
5. NEW WALL @ STAGE OPENING 22 LF
6. CONVERT TOILET ROOM TO STORAGE

NORTH

FLOOR PLAN

SCALE: 1/16" = 1'-0"

0 8' 16' 32'

SCALE: 1/16" = 1'-0"

DRAWING LOG

DATE	BY	DESCRIPTION

THE WORK REPRESENTED BY THIS DRAWING WAS DESIGNED BY THE ARCITECT/ ENGINEER FOR THIS SPECIFIC APPLICATION AND SPECIFIC LOCATION DESCRIBED HEREON IN ACCORDANCE WITH THE CONDITIONS PREVALENT AT THE TIME THE DESIGN WAS DONE. THE ARCHITECT/ENGINEER DOES NOT GUARANTEE AND WILL NOT BE LIABLE FOR ANY OTHER LOCATION, CONDITION, DESIGN OR PURPOSE.

SEAL

PROJECT TITLE

DURAND PUBLIC SCHOOLS
2027 BOND INIATIVE

SHEET TITLE

ROBERT KERR ELEMENTARY SCHOOL FLOOR PLAN

SAGINAW OFFICE
230 S. Washington Ave.
Saginaw, MI 48607
Tel. 989-754-4717
Fax. 989-754-4440
www.SpicerGroup.com

DESIGNED BY	DWM
DRAWN BY	TML-DWM
CHECKED BY	DWM
APPROVED BY	DWM
DATE	DEC. 2025
FILE NO.	DA-6567-04
PROJECT NO.	139479SG2025
	A2.0
SHEET	4 OF 8

P:\Proj\2024\139479SG2024_Bunkfield Park, Cobine Trail, New Design\2_AutoCAD GIS